


Township N° XXIX N. Range N° III W. 2nd Mer.

INDIANA.
N & W 2 P. M.

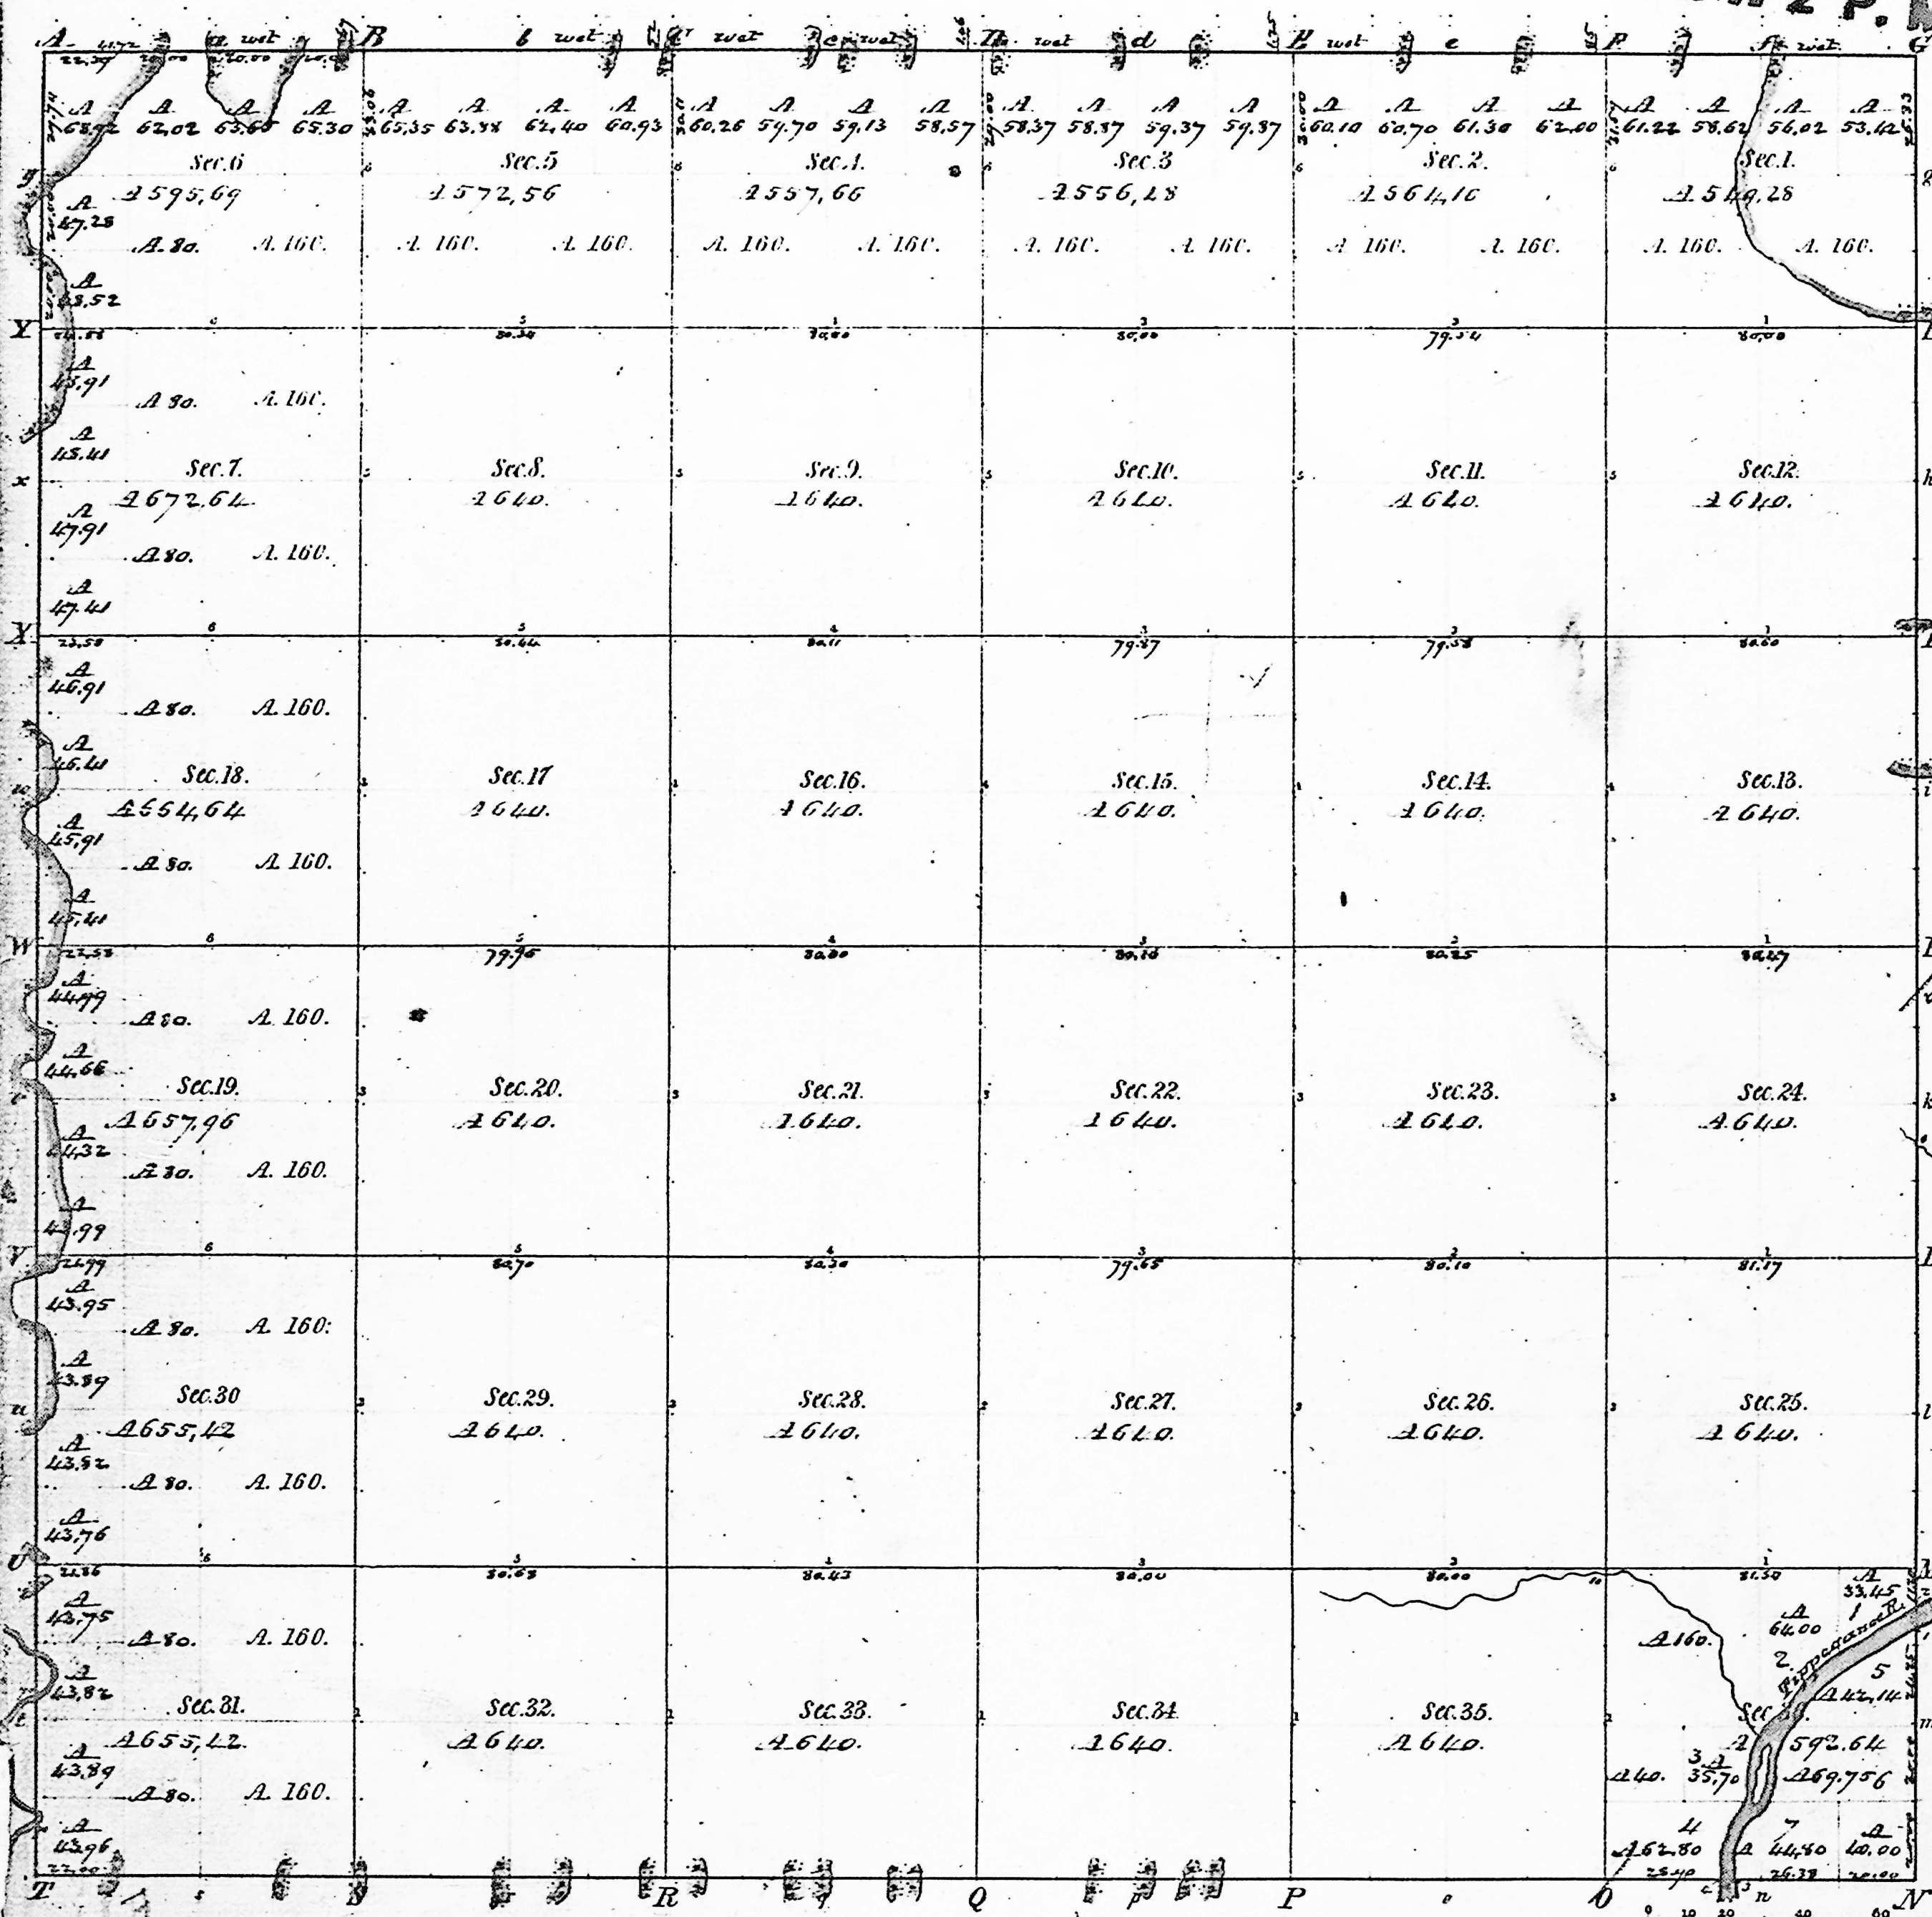

Meanders of Tippecanoe River											
Posts	Courses	Ch.	Lk.	Posts	Courses	Ch.	Lk.	Posts	Courses	Ch.	Lk.
Left Bank down											
1.	S 54° 44' W	5.50									
	S 62° 14' W	5.00									
	S 85° 44' W	11.13									
	S 45° 44' W	6.71									
	S 55° 14' W	5.62									
	S 41° 14' W	6.54									
	S 35° 44' W	4.43									
	S 24° 44' W	3.86									
	S 14° 44' W	6.25									
	S 19° 44' W	2.97									
	S 42° 44' W	5.65									
3.	S 21° 44' W	16.09									
Right Bank down											
5.	S 66° 14' W	7.48									
	S 55° 44' W	9.74									
	S 54° 44' W	12.70									
	S 43° 44' W	11.81									
	S 51° 44' W	5.10									
	S 29° 44' W	14.30									
	S 13° 44' W	5.29									
	S 34° 44' W	5.57									
	S 30° 44' W	6.53									
	S 19° 44' W	7.57									
4.	S 10° 44' W	9.45									

Total number of Acres 22,651.19

Surveys Designated	By Whom Surveyed	Date of Contract	Amount of Surveys	When Surveyed	When p ^d for and ch ^d in the Sur. Gen ^l acc ^t
Township lines	Clark & Hilkey		M. Ch ^s Lks.	1833	
Subdivisions	Robert Hanna D ^r		65,411.63	1834	


The above Map of Township N° 29 North, of Range N° 3 West of the 2^d Principal Meridian, Indiana, is strictly conformable to the field notes of the survey thereof on file in this Office, which have been examined and approved.

Surveyor General's Office.
Cincinnati April 26th 1835.

Robert J. Little
Sur. Gen.
by Sam^l Williams
Ch. Clk.

Metamora
R. V. L. 14
IND

Township N^o 111 N. Range N^o III— W. 2nd Mer.

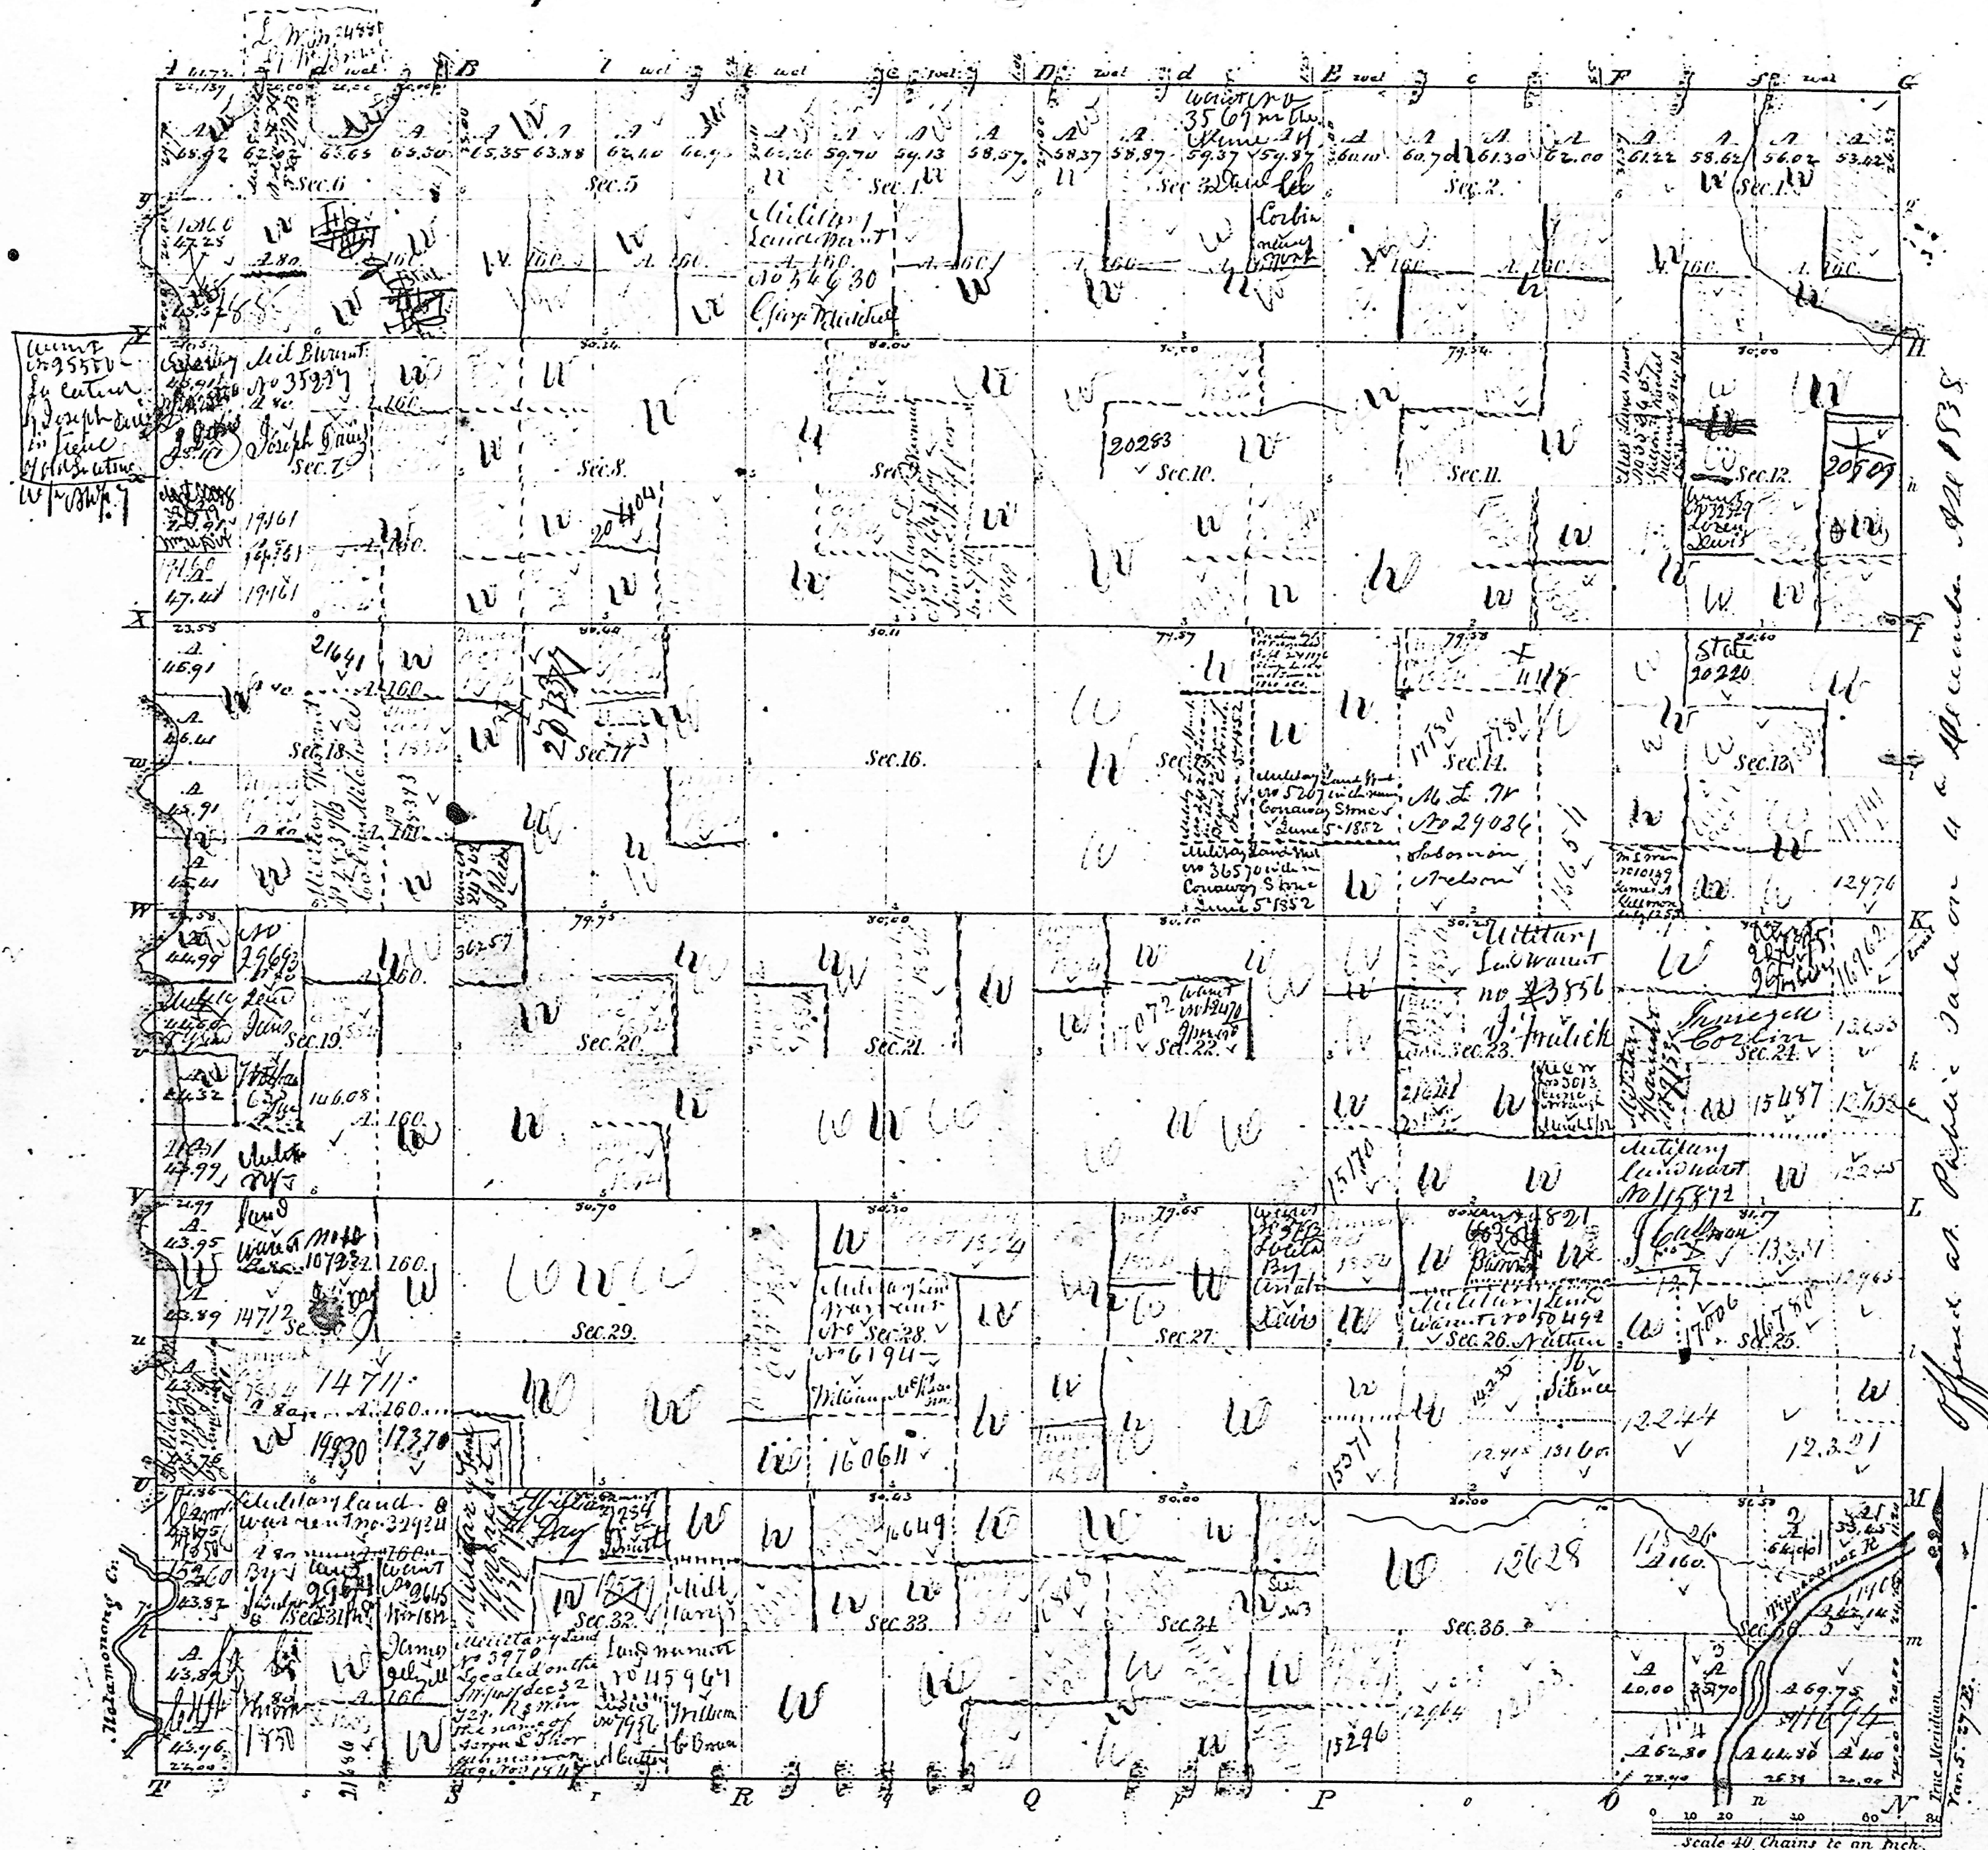[illegible]

State del 28 Sept 1850
Lu W

Offered at Public Sale on 11th of November 1838

20/10/1950

Total number of Acres.						
Surveys Designated	When Surveyed	Date of Contract	Amount of Surveys	When Surveyed	When p ^d for and ch ^d as the Sur. Gen ^l acc ^t	
Township lines	Clark & Sibley	29 June 1833	M. Ch ^s 23.54 Lks. 75	11 th Dec. 1833	2 nd Dec. 1834	
Subdivisions	Robert Hanna	11 Feb. 1834	61.64 69	2 nd Dec. 1834	1 st Dec. 1835	

The above Map of Township No 29 North, of Range No 3 West of the 2^d Principal Meridian, Indiana, — is strictly conformable to the field notes of the survey thereof on file in this Office, which have been examined and approved.

Surveyor General's Office,
Cincinnati. April 26th 1836. } Robert Taylor Sur. Gen.